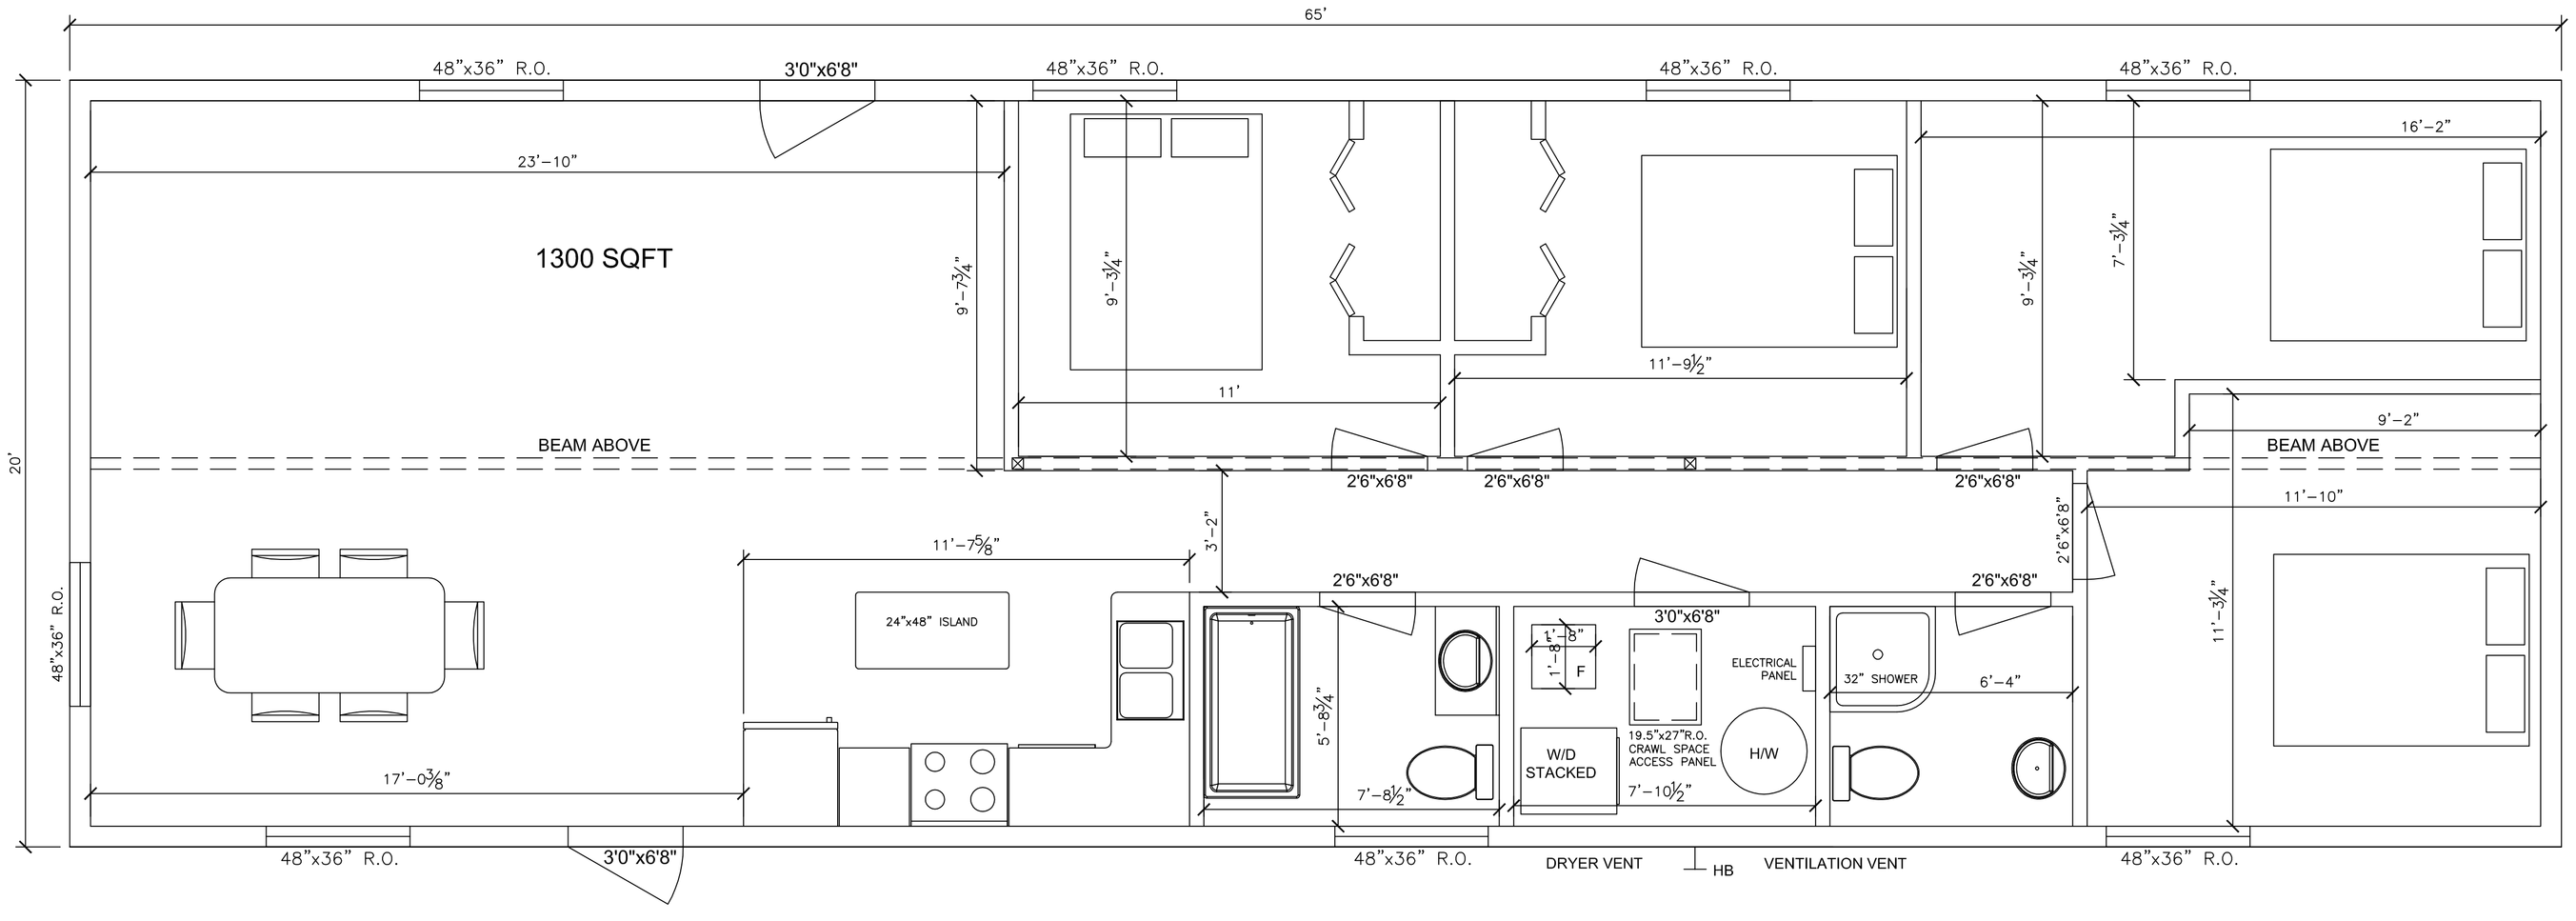

PLOTTED ON: 4/9/2021 1:54:47 PM

TITANWALL

Seal

THIS DRAWING IS COPYRIGHT BY TITANWALL AND IS NOT TO BE REPRODUCED IN WHOLE OR IN PART WITHOUT PRIOR WRITTEN CONSENT.

DO NOT SCALE DRAWINGS.

CONTRACTOR IS TO REVIEW DRAWINGS AND REPORT ANY DISCREPANCIES TO TITANWALL PRIOR TO PROCEEDING WITH ANY WORK OR PRICING.

THE DESIGN AND DETAILS ON THIS DRAWING ARE APPLICABLE ONLY FOR THE PROJECT INDICATED. USE OF THE DETAILS OR DESIGN FOR OTHER PURPOSES VOIDS ALL RESPONSIBILITY OF TITANWALL AND IS A VIOLATION OF COPYRIGHT.

ABBREVIATIONS :

AFF	–	ABOVE FINISHED FLOOR
ARCH	–	ARCHITECT/ARCHITECTURAL
c/c	–	CENTER TO CENTER (SPACING)
℄	–	CENTER LINE
COL	–	COLUMN
DIA	–	DIAMETER
DL	–	DEAD LOAD
EQ	–	EQUAL
EXT	–	EXTERIOR
FDN	–	FOUNDATION
FTG	–	FOOTING
Ga.	–	GAUGE
H	–	HORIZONTAL
INT	–	INTERIOR
LL	–	LIVE LOAD
LLV	–	LONG LEG VERTICAL
LLH	–	LONG LEG HORIZONTAL
MAX	–	MAXIMUM
MIN	–	MINIMUM
MIR	–	MIRROR
o/c	–	ON CENTER (SPACING)
OF	–	OUTSIDE FACE
OPP	–	OPPOSITE
PCF	–	POUNDS PER CUBIC FOOT
PLF	–	POUNDS PER LINEAR FOOT
PSF	–	POUNDS PER SQUARE FOOT
PL	–	PLATE
R	–	RADIUS
RO	–	ROUGH OPENING
SCH	–	SCHEDULE
SIM	–	SIMILAR
SQFT	–	SQUARE FEET (FT^2)
STD	–	STANDARD
T&G	–	TOUNGE & GROOVE
TYP	–	TYPICAL
UNO	–	UNLESS NOTED OTHERWISE
V	–	VERTICAL

BILL OF MATERIALS

ITEM	DIMENSION	QUANTITY

Issue		
1	REV 1	12.07.05
	Description	yy.mm.dd

Project: 20' x 65'

Drawing Name: LAYOUT V1

Client:

Checked By: | Drawn By: TJL | Dwg. No. TW1.1 / 1 rev. no.

Job Number: 21-212 | Scale: AS SHOWN

Date: APR 12/21 | Designed By: